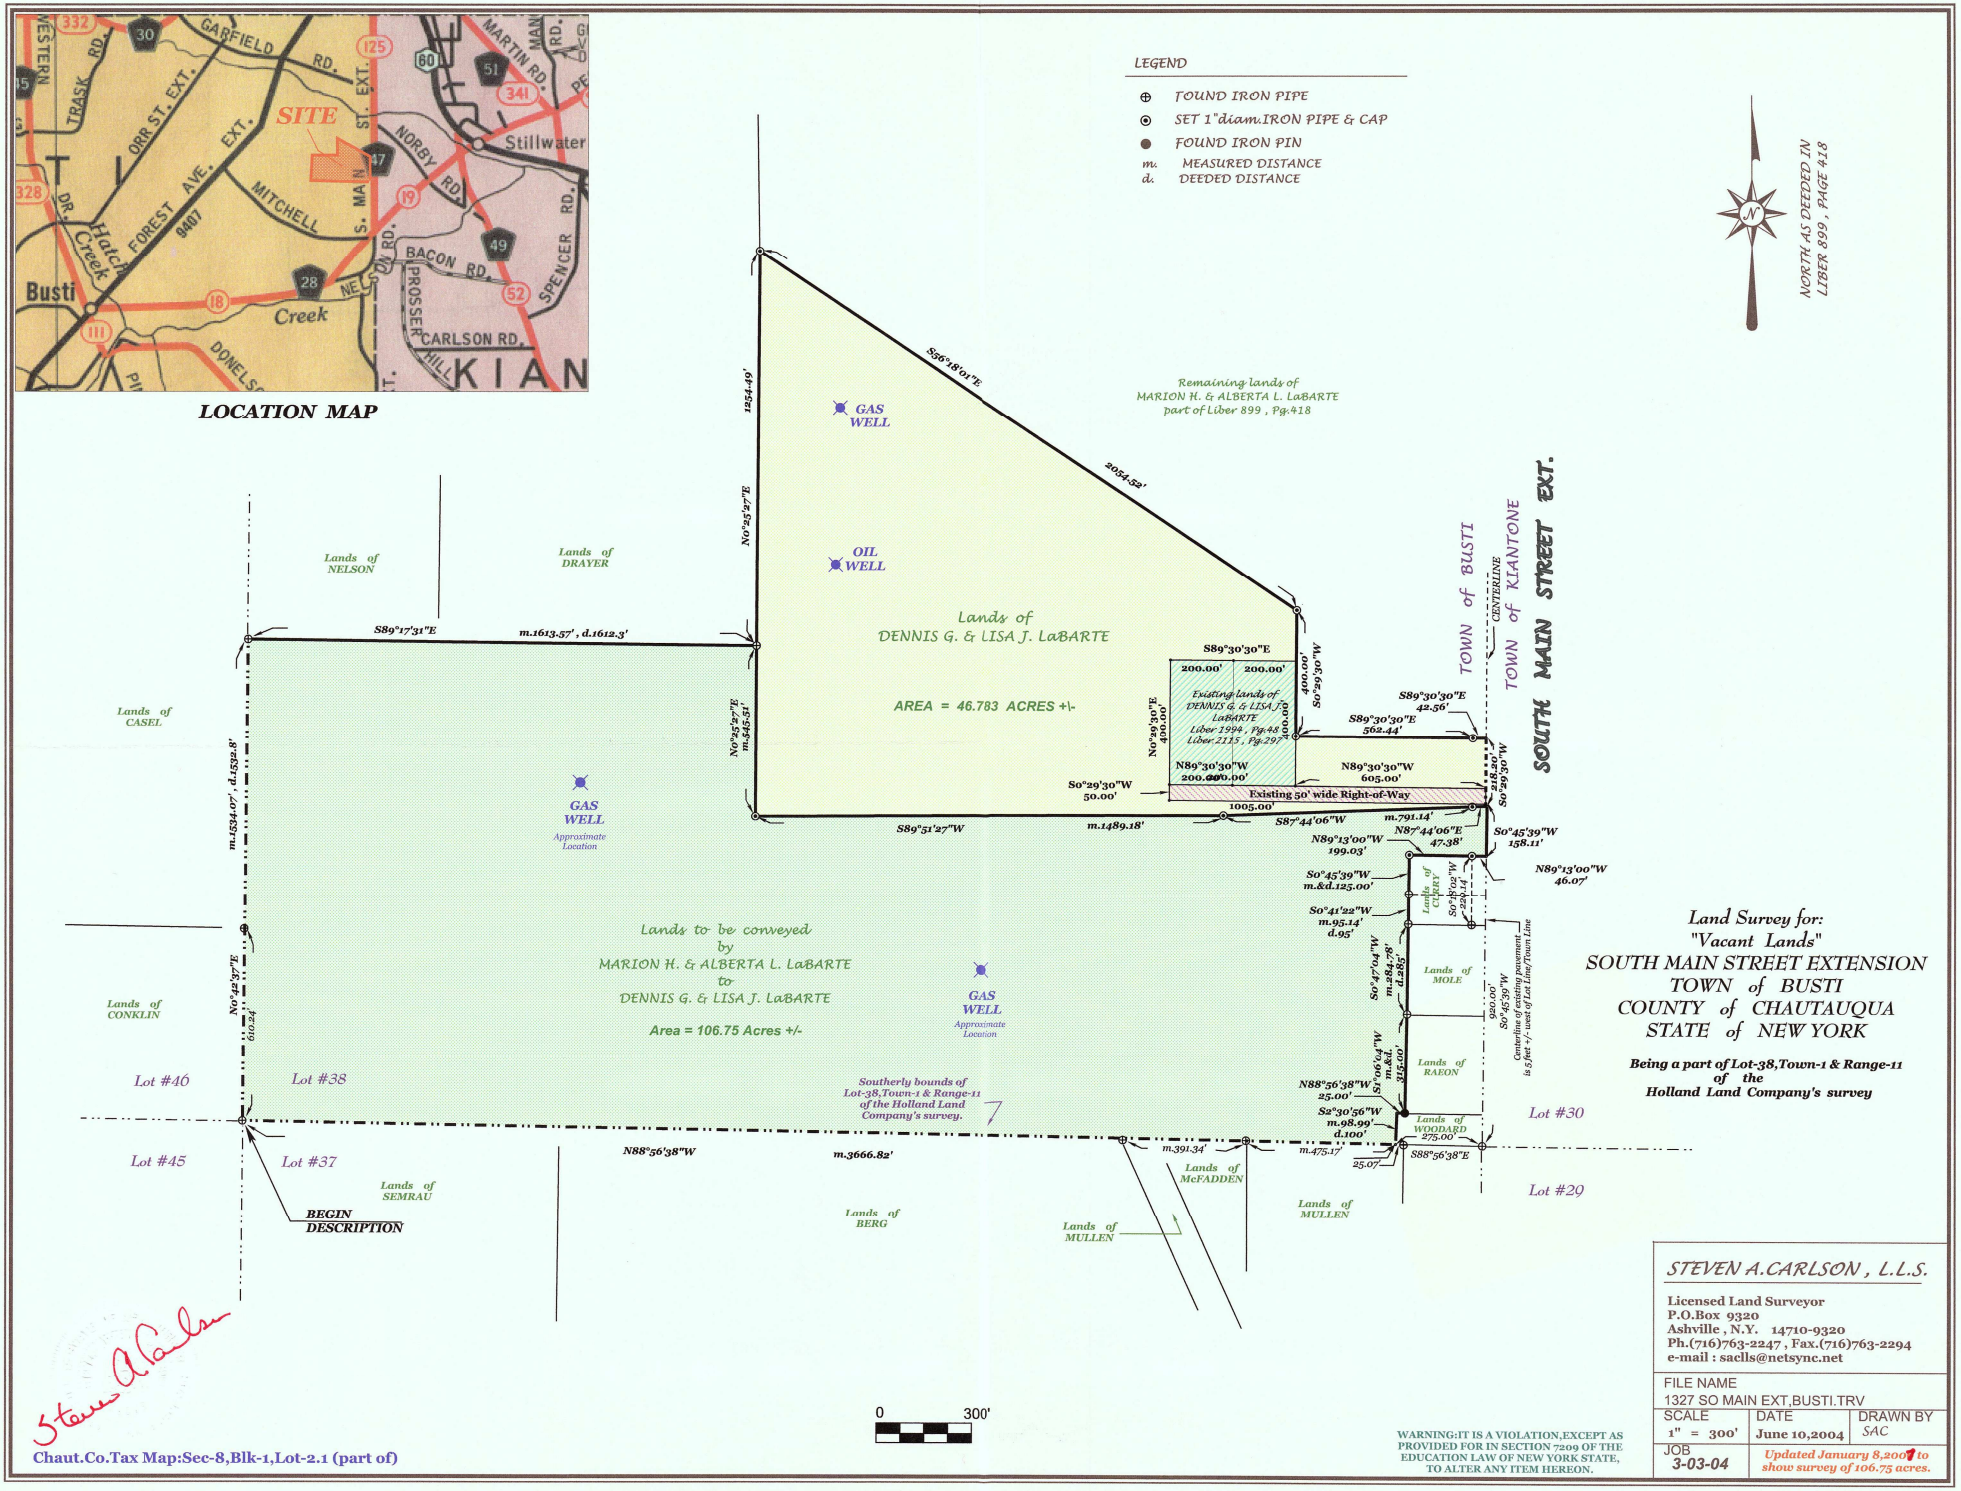
LOCATION MAP
SITE
Busti
Stillwater
KIAN
LEGEND
FOUND IRON PIPE
SET 1"diam.IRON PIPE & CAP
FOUND IRON PIN
m. MEASURED DISTANCE
d. DEEDED DISTANCE
NORTH AS DEEDED IN LIBER 899, PAGE 418
Remaining lands of MARION H. & ALBERTA L. LaBARTE part of Liber 899, Pg.418
GAS WELL
OIL WELL
Lands of DENNIS G. & LISA J. LaBARTE
AREA = 46.783 ACRES +/-
Existing lands of DENNIS G. & LISA J. LaBARTE Liber 1994, Pg.48 Liber 2115, Pg.297
Existing 50' wide Right-of-Way
TOWN of BUSTI
TOWN of KIANTONE
CENTERLINE
SOUTH MAIN STREET EXT.
Lands of NELSON
Lands of DRAYER
Lands of CASEL
Lands of CONKLIN
Lands to be conveyed by MARION H. & ALBERTA L. LaBARTE to DENNIS G. & LISA J. LaBARTE
Area = 106.75 Acres +/-
Lands of CURRY
Lands of MOLE
Lands of RAEON
Lands of WOODARD
Lands of McFADDEN
Lands of MULLEN
Lands of BERG
Lands of SEMRAU
Lot #46
Lot #38
Lot #45
Lot #37
Lot #30
Lot #29
Southerly bounds of Lot-38,Town-1 & Range-11 of the Holland Land Company's survey.
BEGIN DESCRIPTION
Land Survey for:
"Vacant Lands"
SOUTH MAIN STREET EXTENSION
TOWN of BUSTI
COUNTY of CHAUTAUQUA
STATE of NEW YORK
Being a part of Lot-38,Town-1 & Range-11 of the Holland Land Company's survey
STEVEN A.CARLSON, L.L.S.
Licensed Land Surveyor
P.O.Box 9320
Ashville, N.Y. 14710-9320
Ph.(716)763-2247, Fax.(716)763-2294
e-mail : saclls@netsync.net
FILE NAME
1327 SO MAIN EXT,BUSTI.TRV
SCALE 1" = 300'
DATE June 10,2004
DRAWN BY SAC
JOB 3-03-04
Updated January 8,2007 to show survey of 106.75 acres.
WARNING:IT IS A VIOLATION,EXCEPT AS PROVIDED FOR IN SECTION 7209 OF THE EDUCATION LAW OF NEW YORK STATE, TO ALTER ANY ITEM HEREON.
Chaut.Co.Tax Map:Sec-8,Blk-1,Lot-2.1 (part of)